



Eves Corner, Danbury, Essex, CM3 4QF

Council Tax Band F (Chelmsford City Council)



£650,000 Freehold

A renovated character cottage sympathetically upgraded retaining its original charm, situated in the centre of Danbury village, adjacent to the village green and duck pond, close local shops and amenities. The property is set nicely back off the road, with off road parking and secluded rear garden.

ACCOMODATION:

On the ground floor is an entrance porch, separate dining room, lounge with fireplace and bi fold doors to the rear garden. The kitchen has been refitted with shaker style units and wood worktops with integrated appliances and has a door opening to the side. On this floor is a double bedroom benefitting from French doors opening onto the secluded patio and the rear garden. This bedroom enjoys the luxury of an ensuite bathroom. There is also a cloakroom wc on the ground floor.

On the first floor are two double bedrooms, one with built in storage with views to the front across the green and the duck pond, the other benefitting from an ensuite shower room.

Outside to one side is a driveway suitable for two cars off road. There is access to the rear garden which is well screened and private, with a patio area immediate to rear of the property that wraps around to the side. This patio is accessible from the lounge and ground floor bedroom. There is a lawn with flower and shrub beds and to one side is a timber shed with power connected.

LOCATION

Situated right in the centre of Danbury Village with a range of local facilities which include Boots Chemist, local Co-op supermarket and Tesco convenience store, Veterinary Clinic, medical centre, public houses and a parish church, sports centre. Schooling includes Elm Green and Heathcote as well as Danbury Park and St Johns primary schools. For the commuter, Chelmsford and Hatfield Peverel mainline stations lie approximately 5 miles from the village. Chelmsford city centre offers an extensive range of shopping and leisure activities whilst Maldon town centre and South Woodham Ferrers are also within easy reach of the village. The A12 trunk road which links to the M25 and beyond is less than 2.5 miles from the property.

- Central village location adjacent to village green
- One ground floor bedroom with ensuite
- Fitted kitchen with integrated appliances
- Driveway and off road parking
- Renovated Character Cottage
- Three double bedrooms
- Separate lounge and dining rooms
- Private unoverlooked garden
- Walk to village amenities and shops
- Double glazed and gas radiator heating










Approx. Gross Internal Area 1124 Sq Ft - 104.42 Sq M

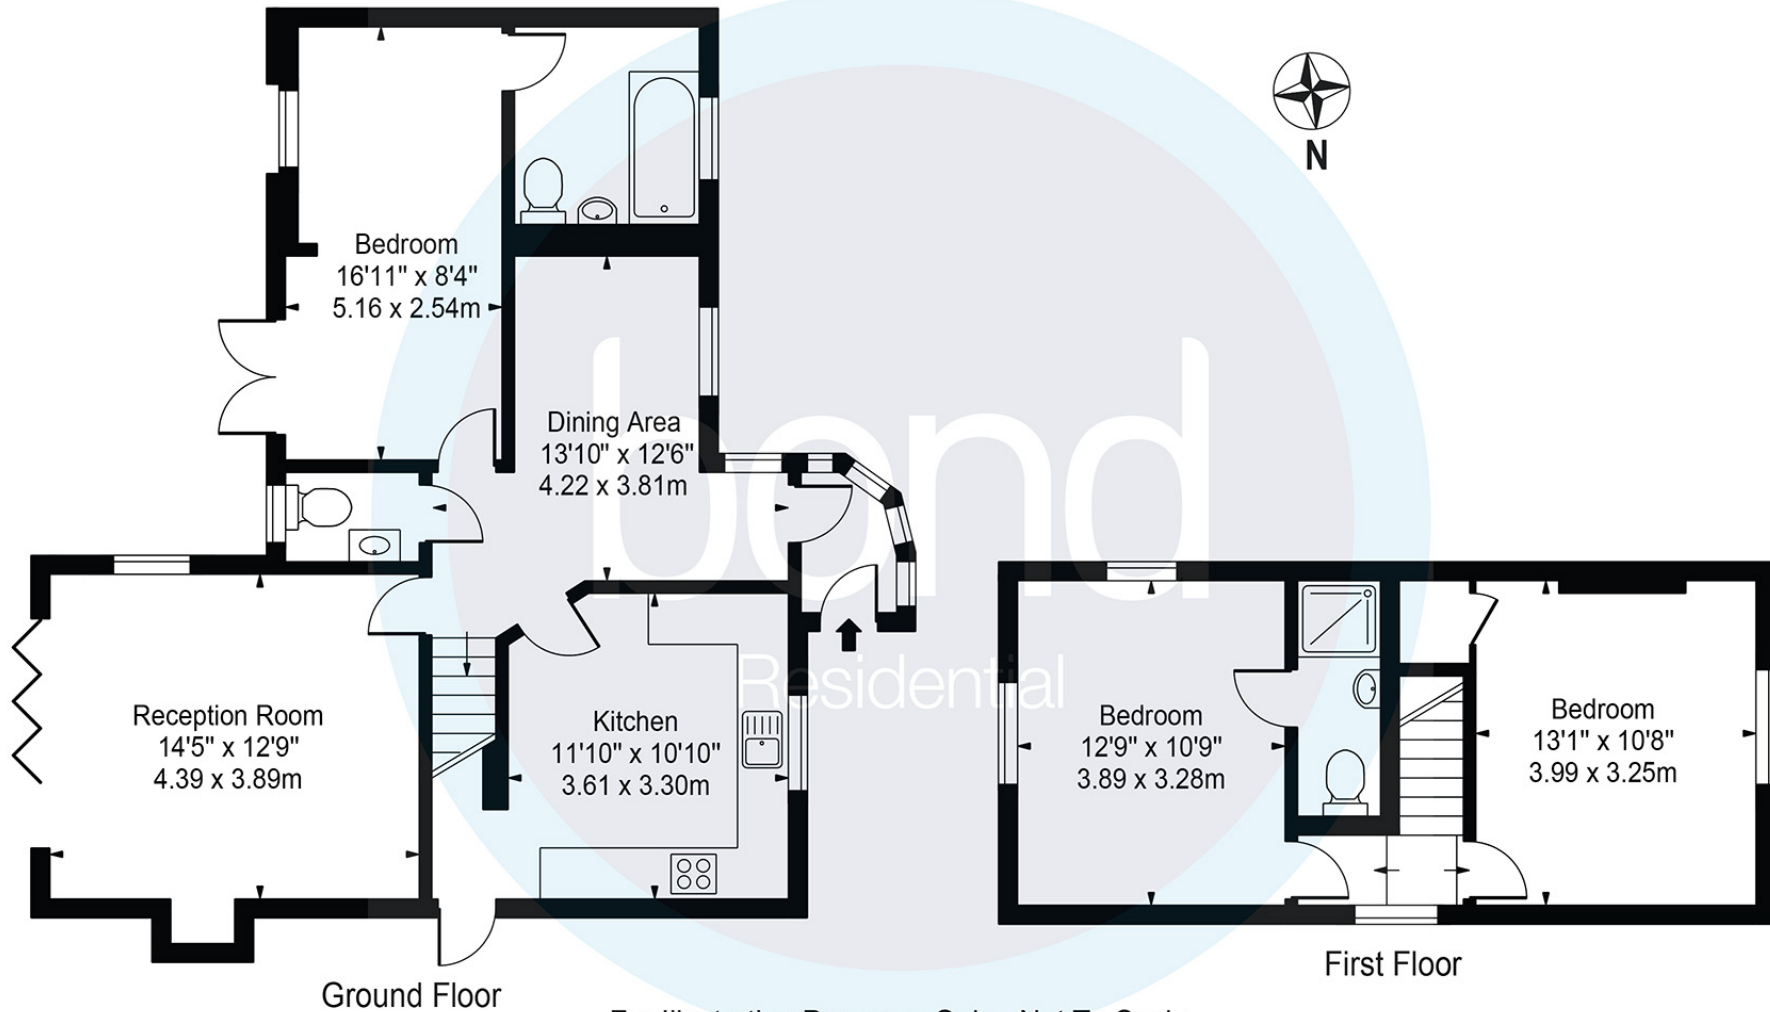

For Illustration Purposes Only - Not To Scale

This floor plan should be used as a general outline for guidance only and does not constitute in whole or in part an offer or contract. Any intending purchaser or lessee should satisfy themselves by inspection, searches, enquiries and full survey as to the correctness of each statement. Any areas, measurements or distances quoted are approximate and should not be used to value a property or be the basis of any sale or let.

10, Maldon Road,
Danbury, Essex, CM3 4QQ
Telephone: 01245 222856
Website: www.bondresidential.co.uk

Consumer Protection from Unfair Trading Regulations 2008 and the Business Protection from Misleading Marketing Regulations 2008. Bond Residential have made every effort to ensure that consumers and/or businesses are treated fairly and provided with accurate material information as required by law. We have not tested any apparatus, equipment, fixture, fitting or any services and as such are unable to verify they are in working order, fit for their purpose, or within the ownership of the seller or landlord. Neither have we been able to check the legal documentation to verify the legal status of the property. We therefore advise potential buyers or tenants to verify these matters with their own solicitors or other advisers.

